GOV DOC
BRA
626A
gov. 96-1482
Contents
12 items

PARCEL TO PARCEL LINKAGE 2

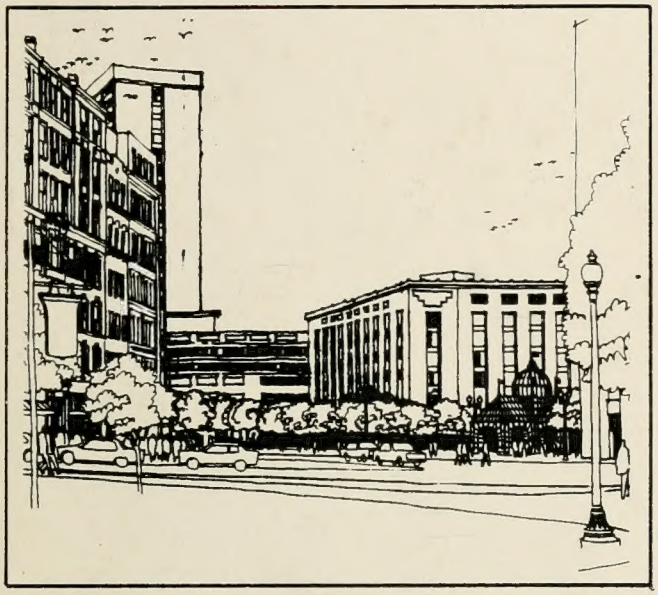

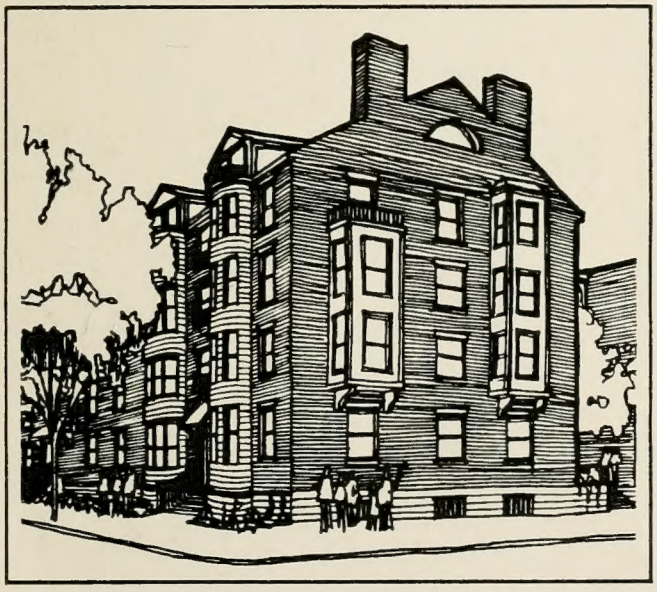

PROJECT PARK SQUARE AND TRANSITIONAL HOUSING

INFORMATION KIT

CITY OF BOSTON
RAYMOND L. FLYNN
Mayor

BOSTON REDEVELOPMENT AUTHORITY
STEPHEN COYLE
Director

ROBERT L. FARRELL
Chairman
JOSEPH J. WALSH
Vice-Chairman
JAMES K. FLAHERTY
Treasurer
CLARENCE J. JONES
Vice-Treasurer
MICHAEL F. DONLAN
Vice-Chairman, Sub-Committee
KANE SIMONIAN
Secretary

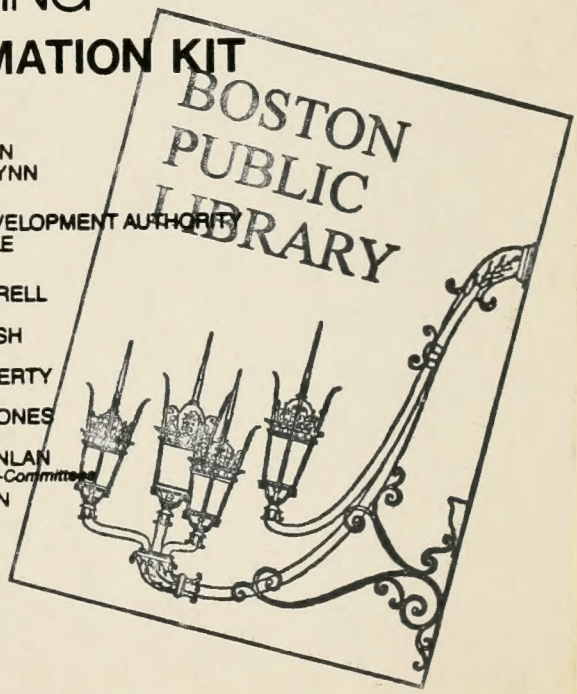

BRA/626A 10 of 12

DESIGN SUBMISSIONS

BOSTON
PUBLIC
LIBRARY

GUNWYN COMPANY/BOSTON YMCA

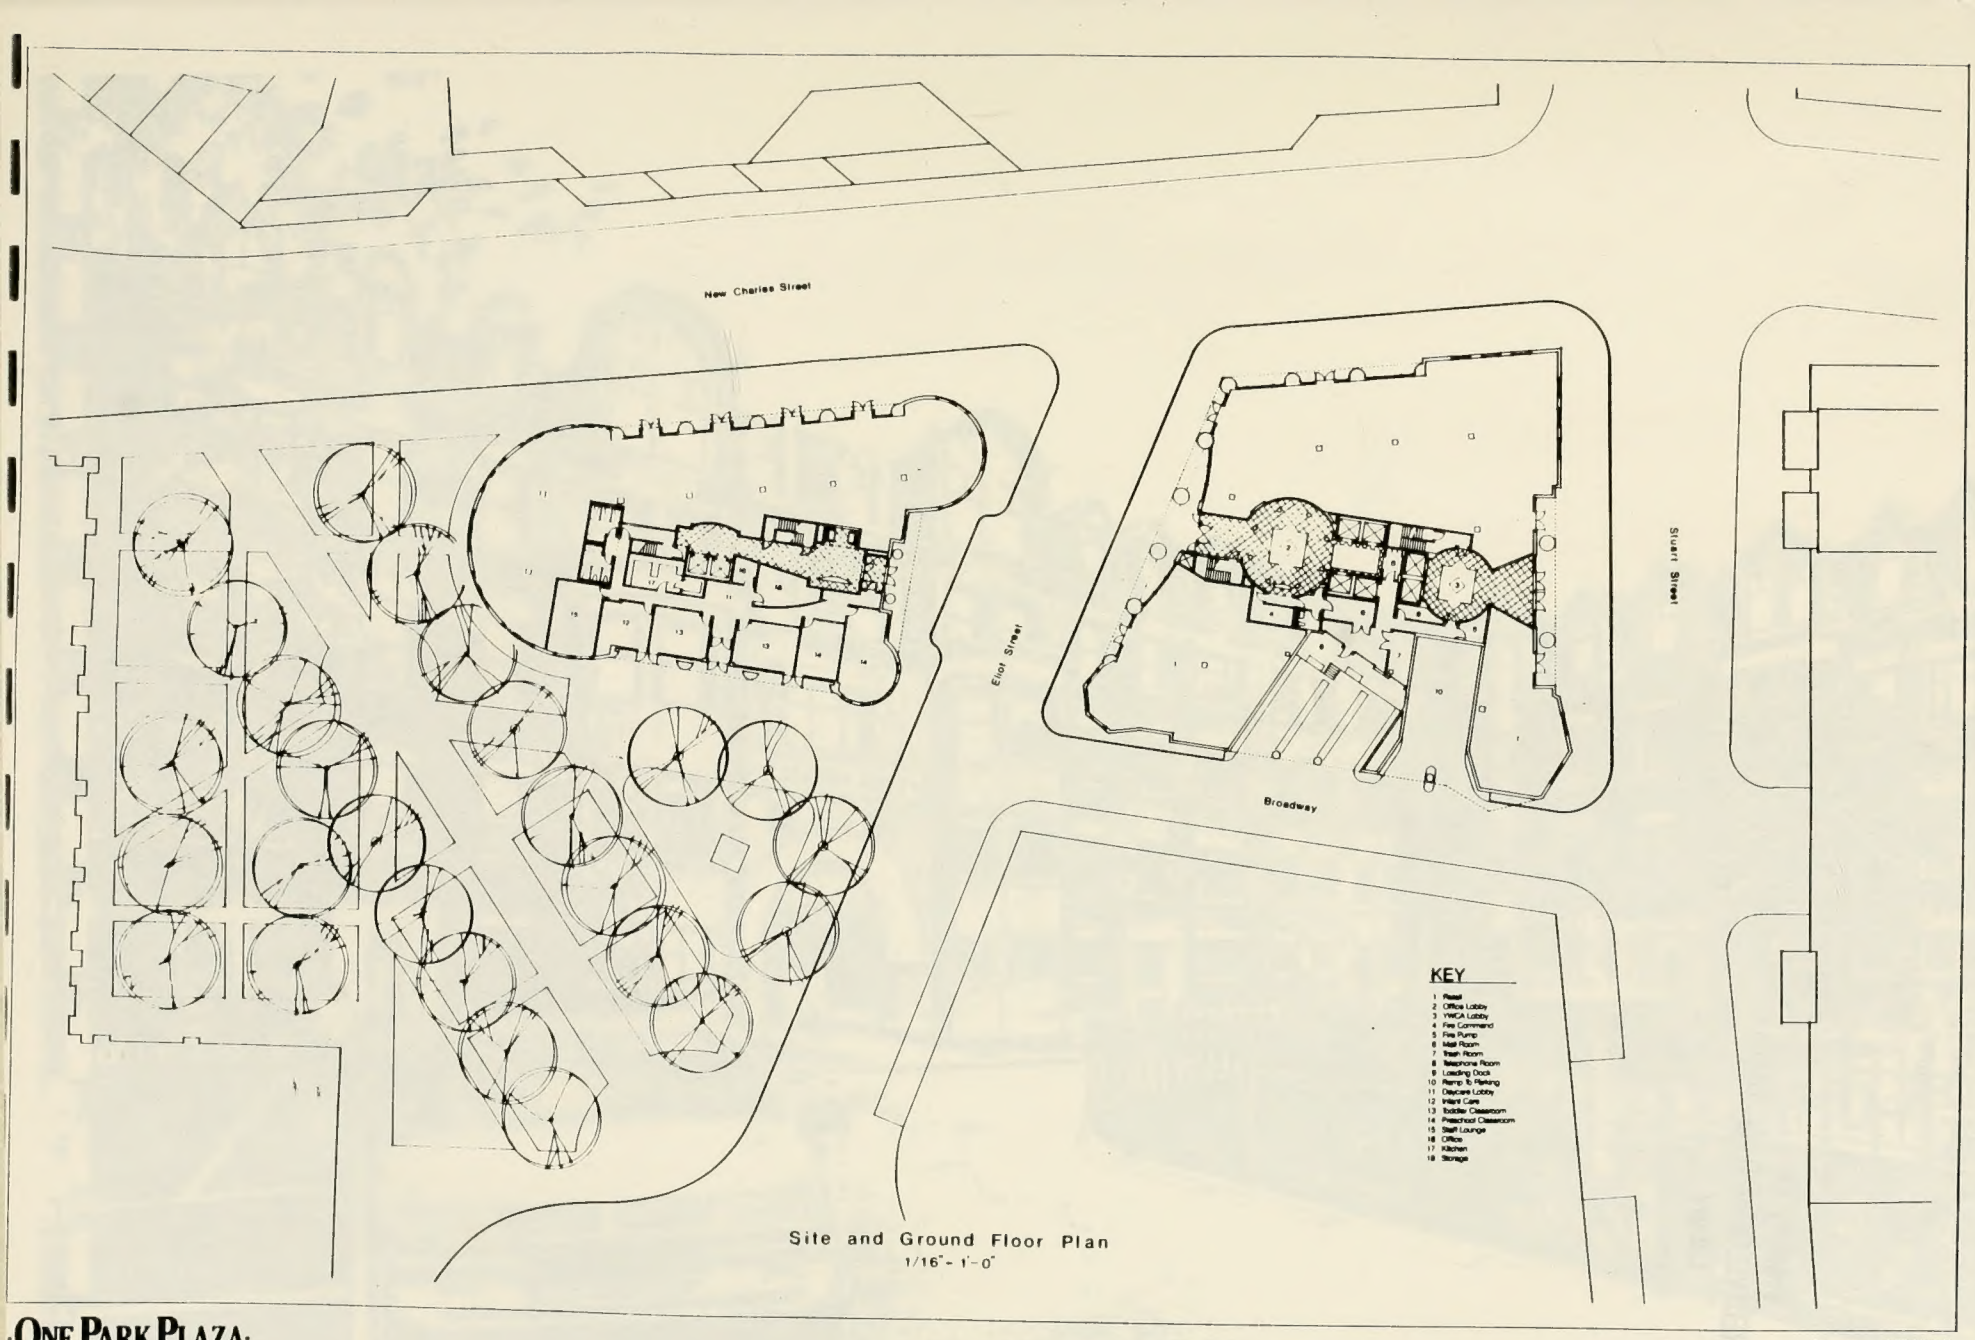

Site and Ground Floor Plan
1/16" = 1'-0"

·ONE PARK PLAZA·

November 6, 1987

Boston YWCA
The Gunwyn Company
Graham Gund Architects

Property Of
BOSTON REDEVELOPMENT AUTHORITY
Library

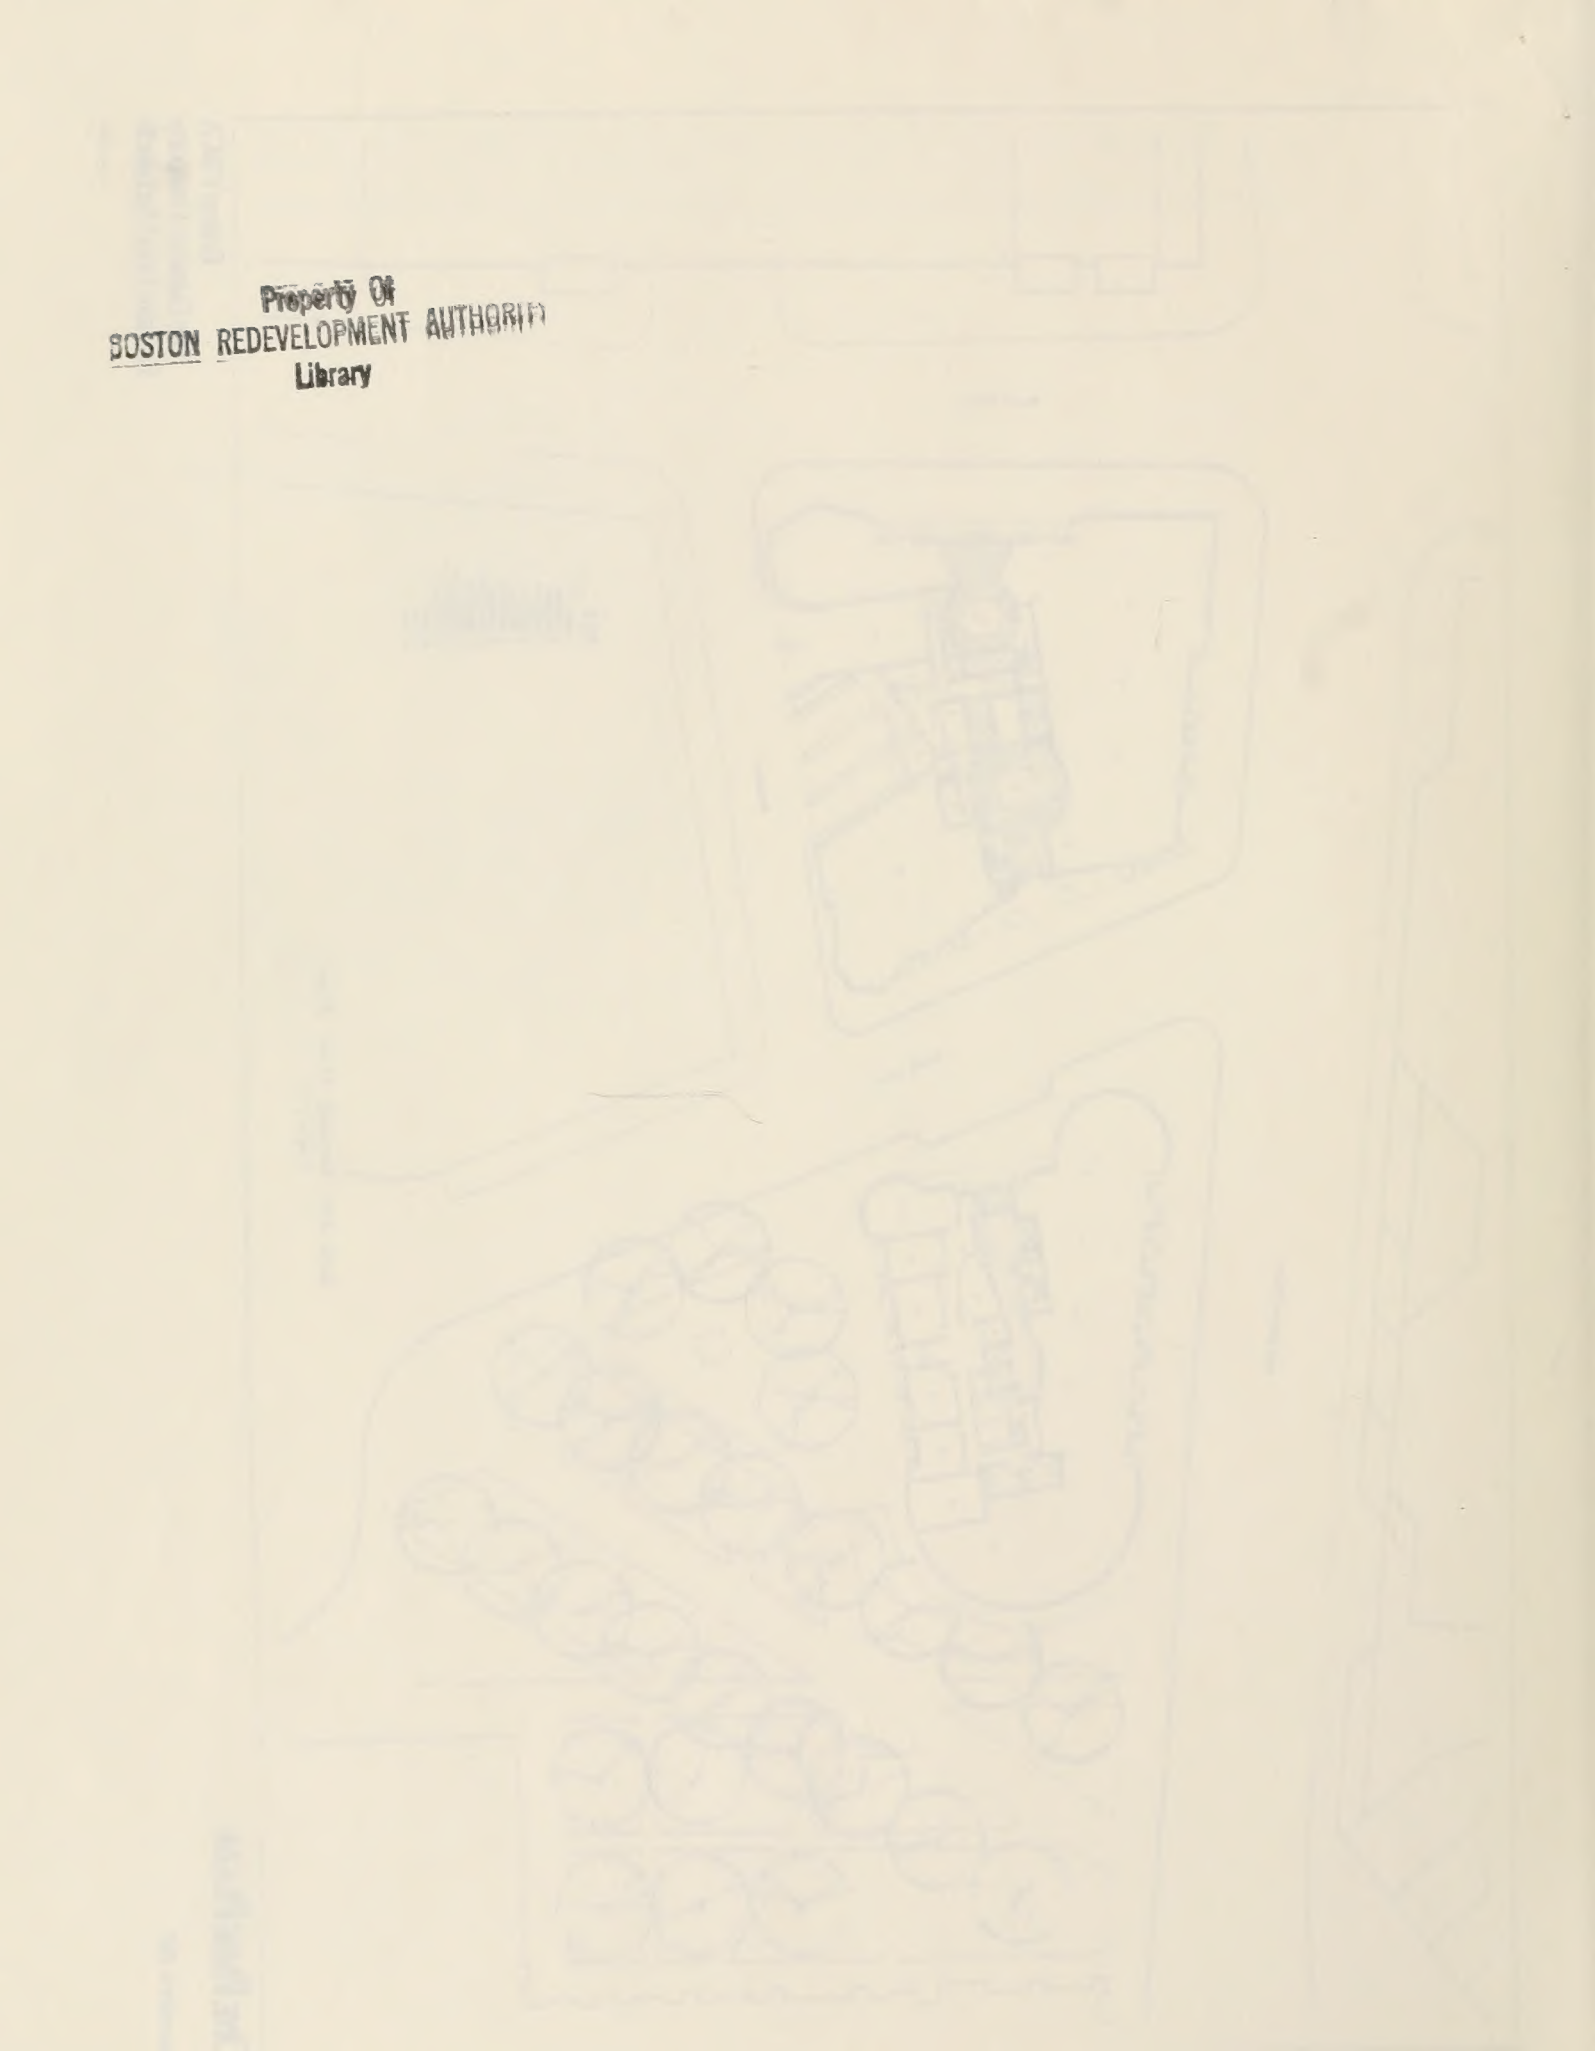

GUNWYN/YWCA • CUMSTON COURT

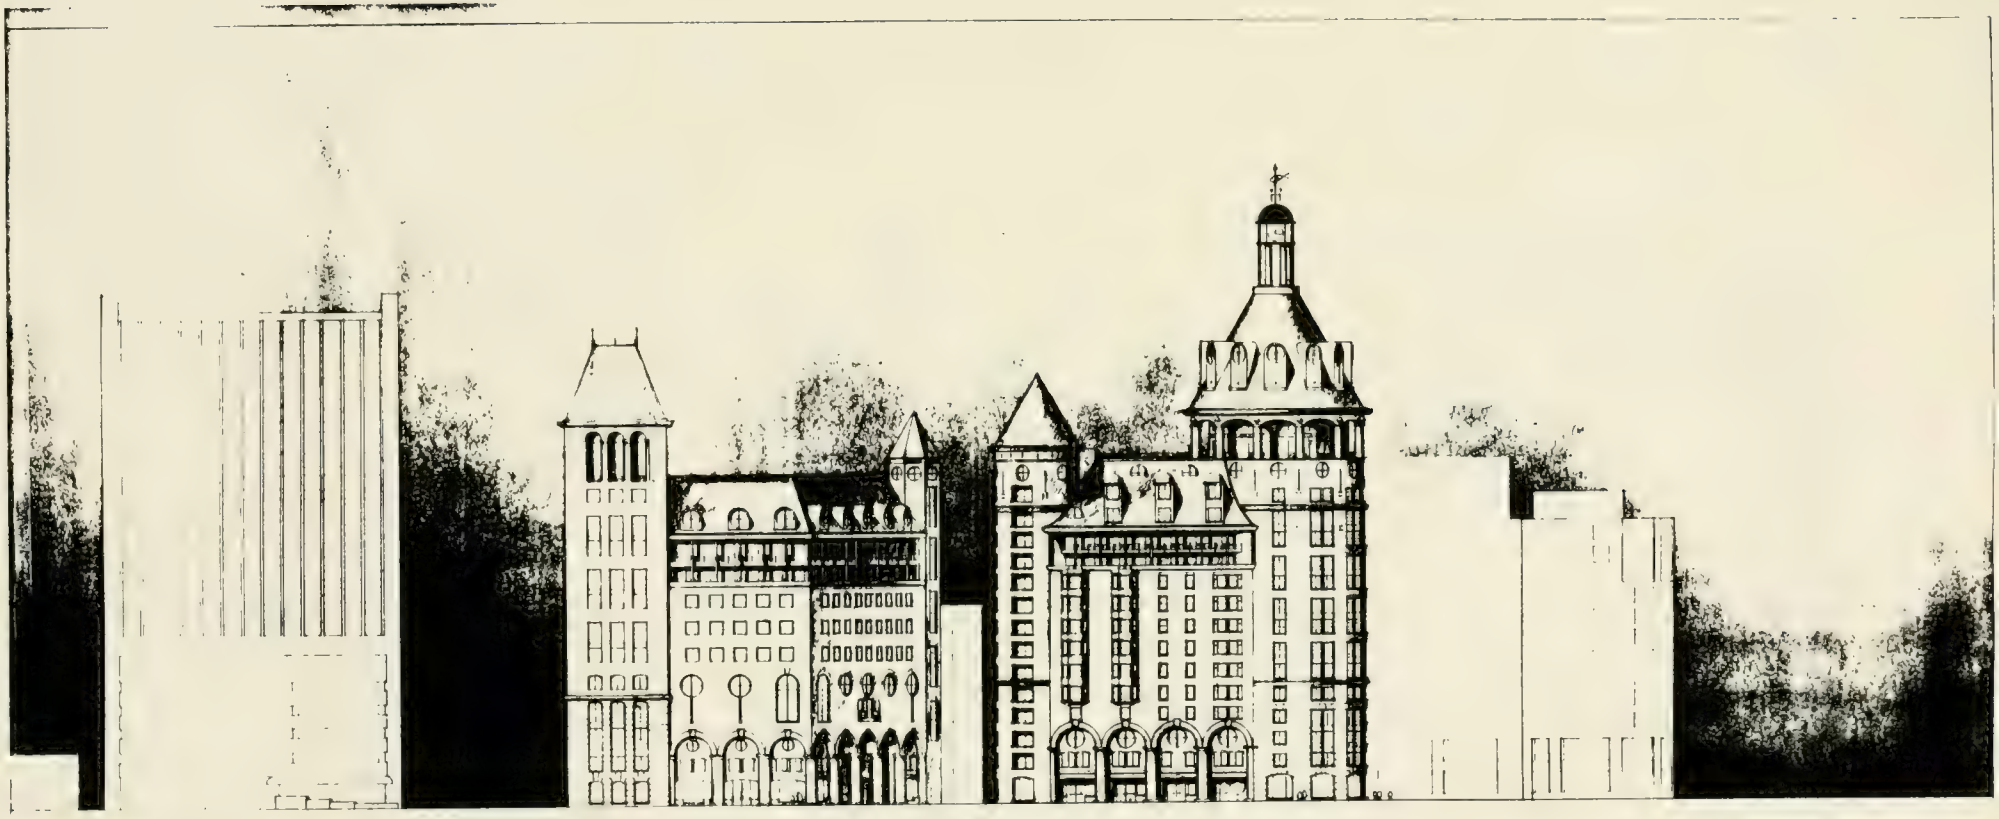

Charles Street Elevations

ARK PLAZA

6, 1987

Boston YWCA
The Gunwyn Company
Graham Gund Architects

PAVILION COMPANY

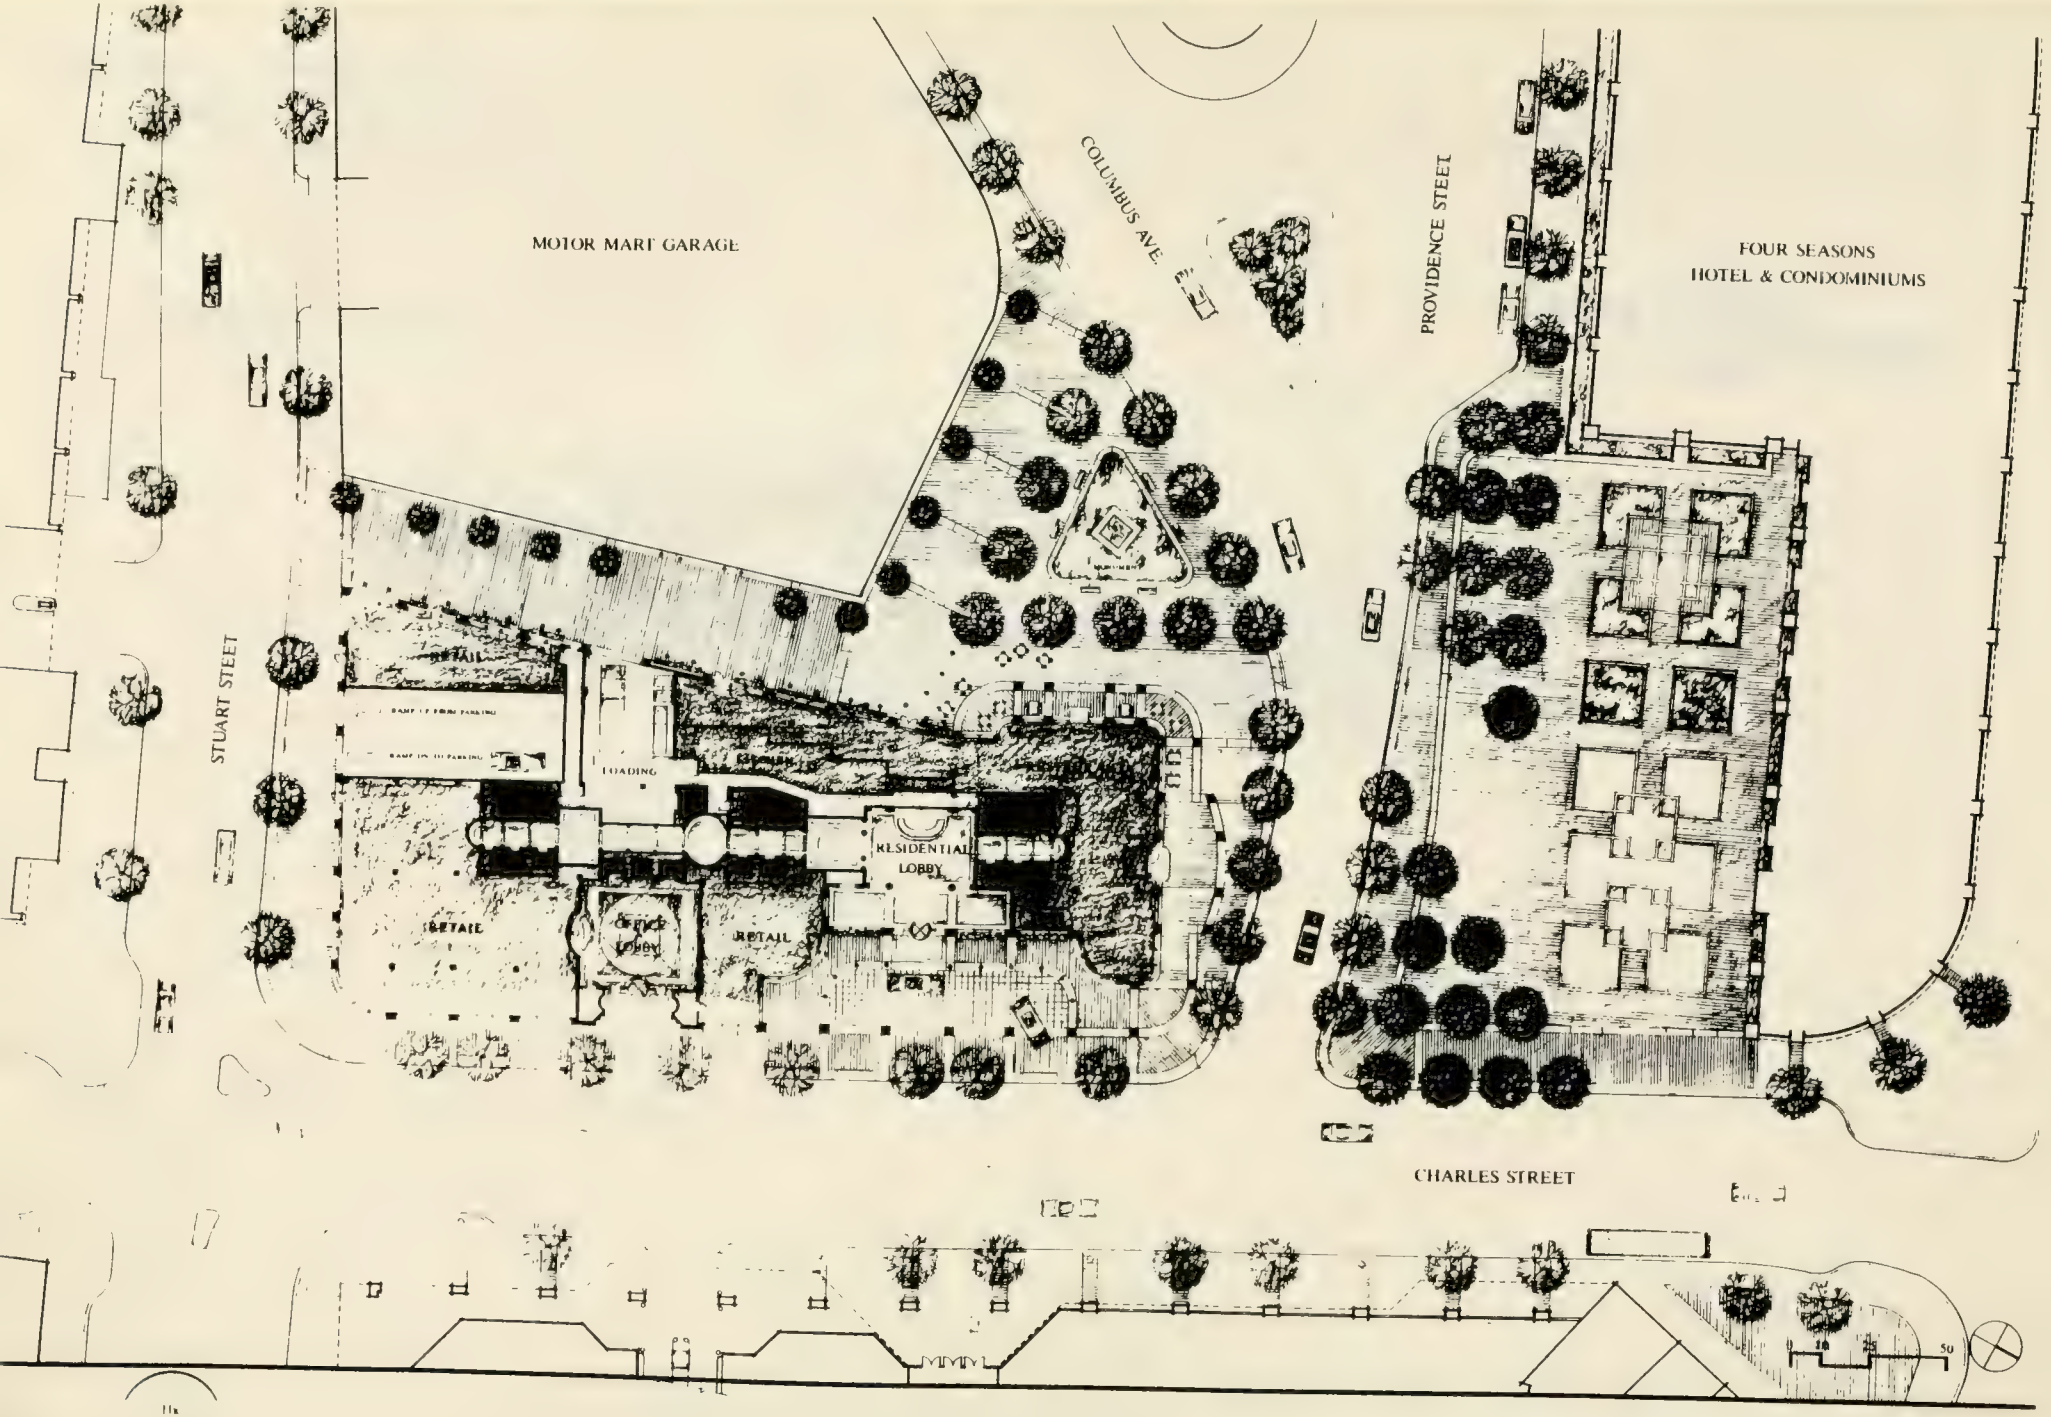

The Pavilion at Park Square

Site/1st Floor Plan

The Pavilion Limited Partnership
CBT/Childs Bertman Tseckares & Casendino Inc.

Property Of
BOSTON REDEVELOPMENT AUTHORITY
Library

WASHINGTON STREET VIEW

Charlestown Square

Perspective

The Pavilion Limited Partnership
CBT/Childs Bertman Tseckares & Casendino In

CHARLES STREET VIEW

The Pavilion

Perspective

The Pavilion Limited Partnership
CBT/Childs Bertman Tseckares & Casendino Inc.

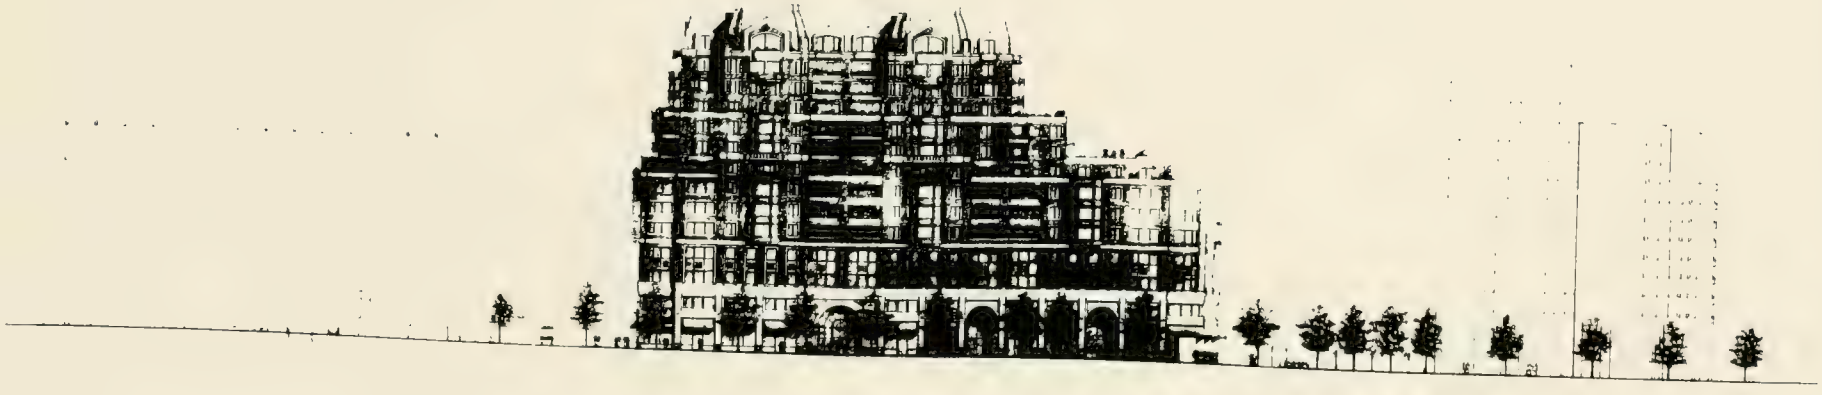

EAST ELEVATION

Elevation

BOSTON REDEVELOPMENT AUTHORITY
Library

SOUTH PARK PARTNERSHIP

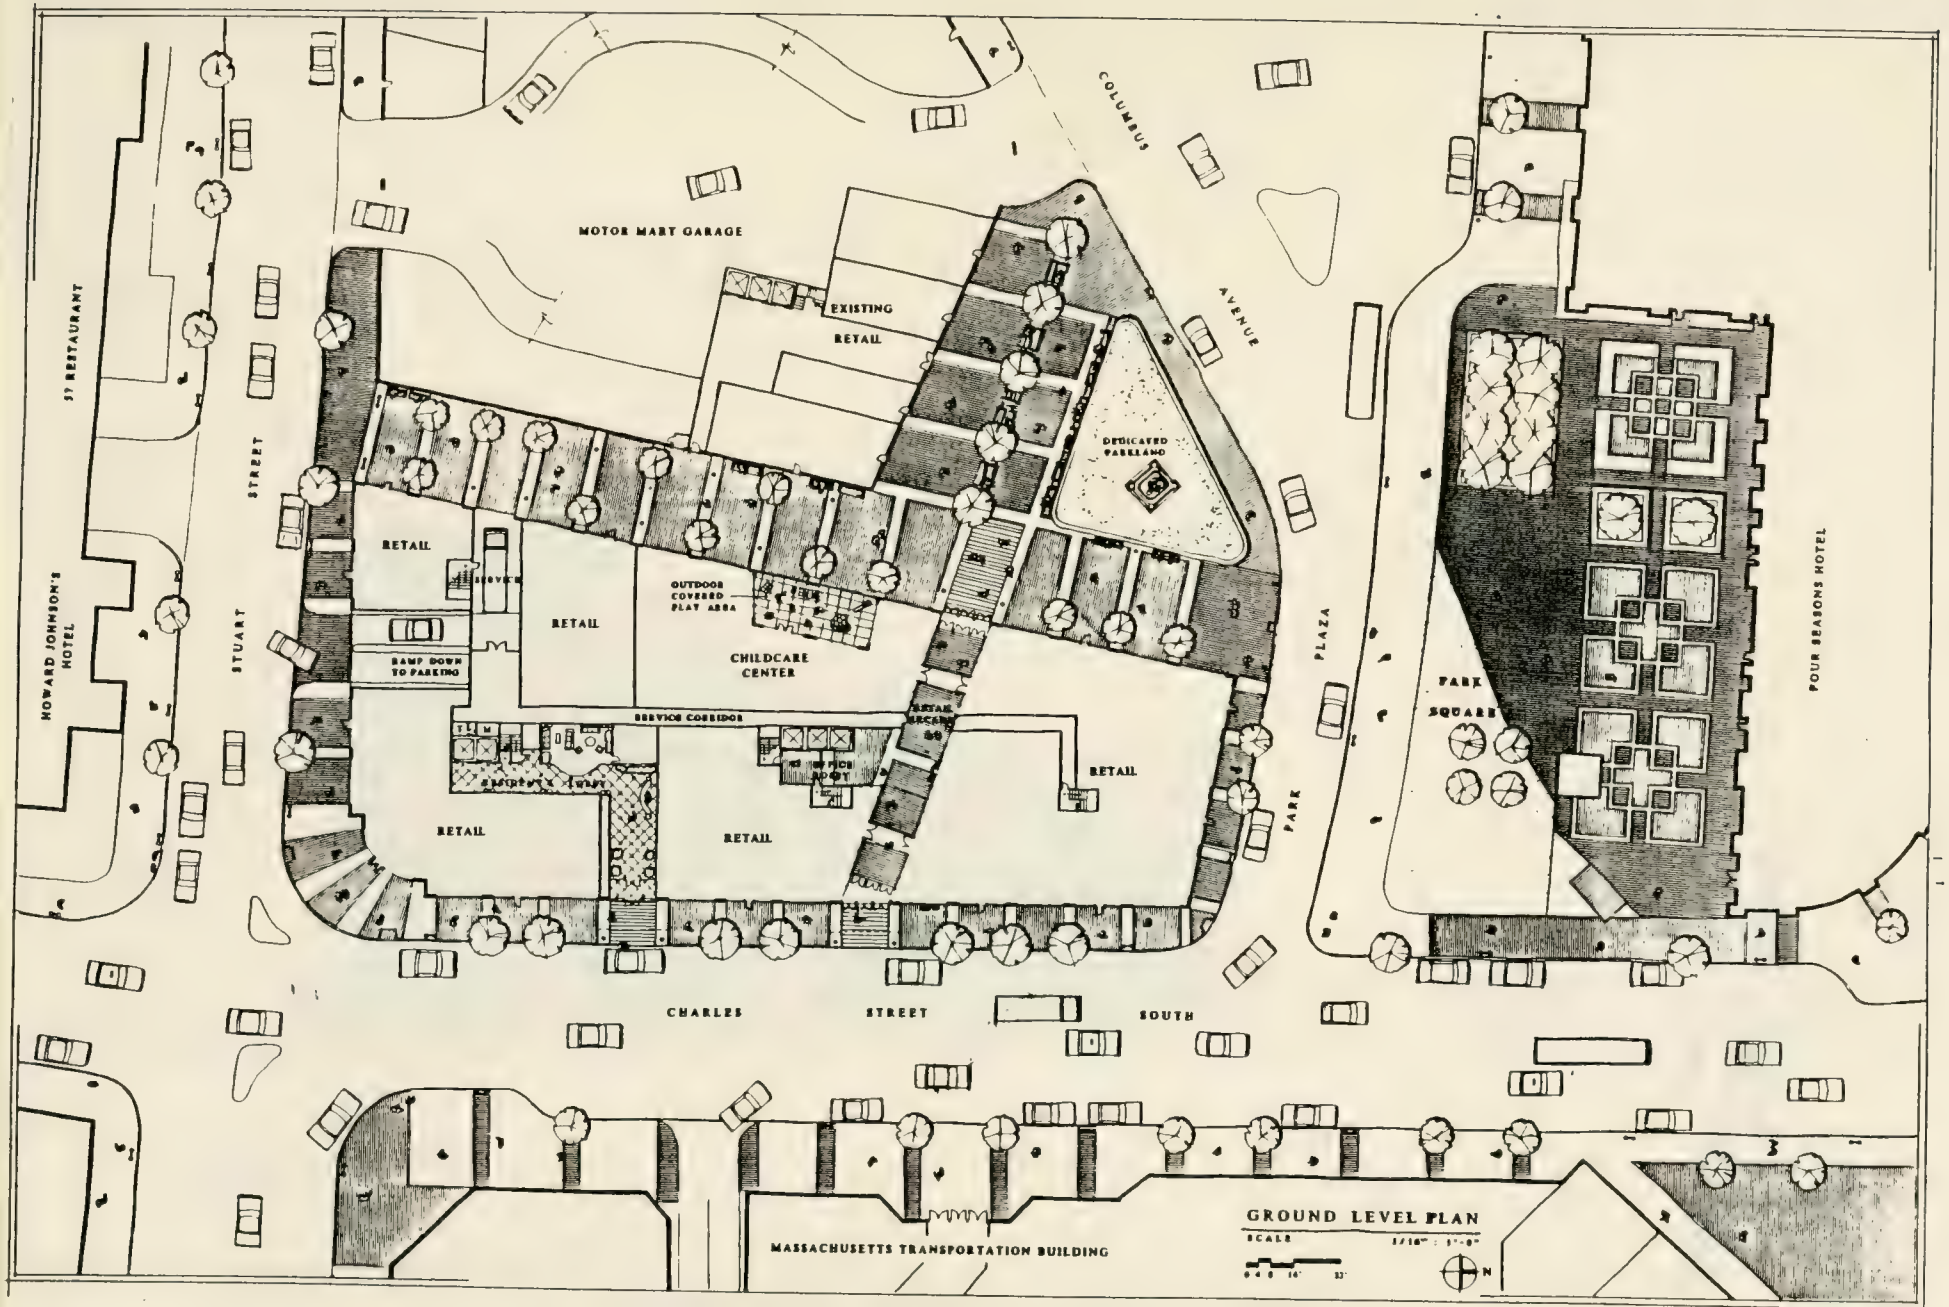

PROPOSED HOUSING/OFFICE/RETAIL DEVELOPMENT AT PARK SQUARE

DOWNTOWN PARCEL-PARK SQUARE

DEVELOPER: THE SOUTH PARK PARTNERSHIP
ARCHITECTS: MINTZ ASSOCIATES

BOSTON, MASSACHUSETTS

Property Of
BOSTON REDEVELOPMENT AUTHORITY
Library

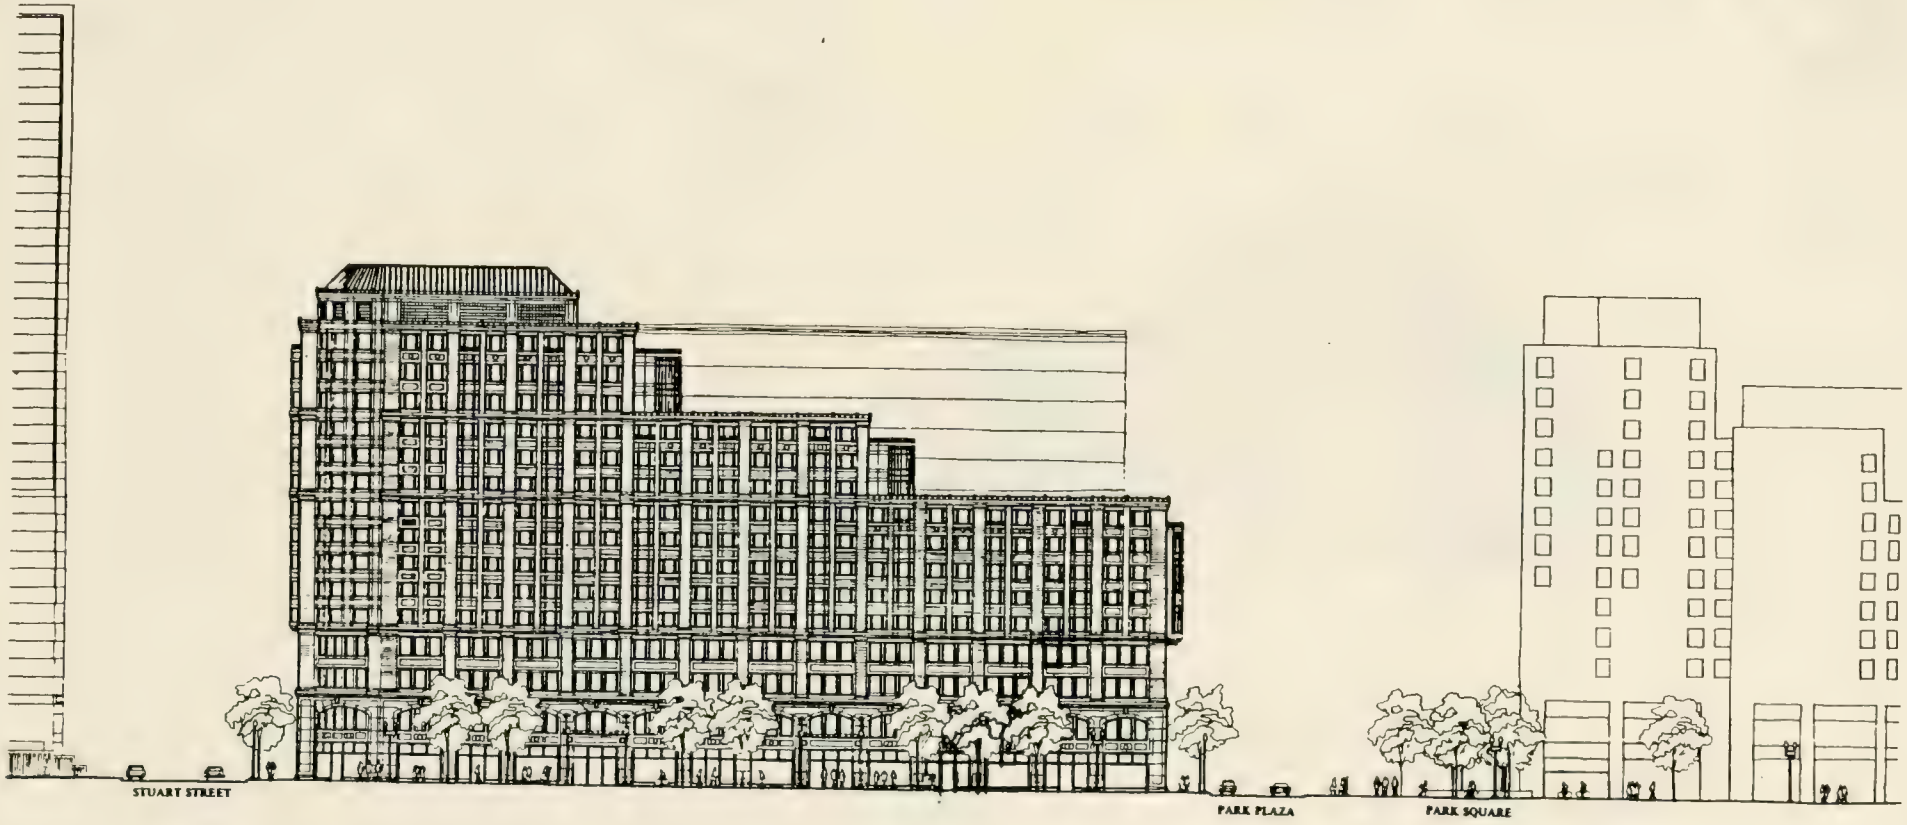

CHARLES STREET ELEVATION

SCALE 1/16"=1'-0"

PROPOSED HOUSING /OFFICE/RETAIL DEVELOPMENT AT PARK SQUARE

DOWNTOWN PARCEL: PARK SQUARE

DEVELOPER: THE SOUTH PARK PARTNERSHIP

ARCHITECTS: MINTZ ASSOCIATES

BOSTON, MASSACHUSETTS

Property of
BOSTON REDEVELOPMENT AUTHORITY
Library

PERSPECTIVE VIEW
FROM CORNER OF WASHINGTON
AND WEST CONCORD STREETS

PROPOSED HOUSING/OFFICE/RETAIL DEVELOPMENT AT PARK SQUARE

DEVELOPER THE SOUTH PARK PARTNERSHIP
ARCHITECTS: MINTZ ASSOCIATES

EIGHBORHOOD PARCELS-SOUTH END

BOSTON, MASSACHUSETTS

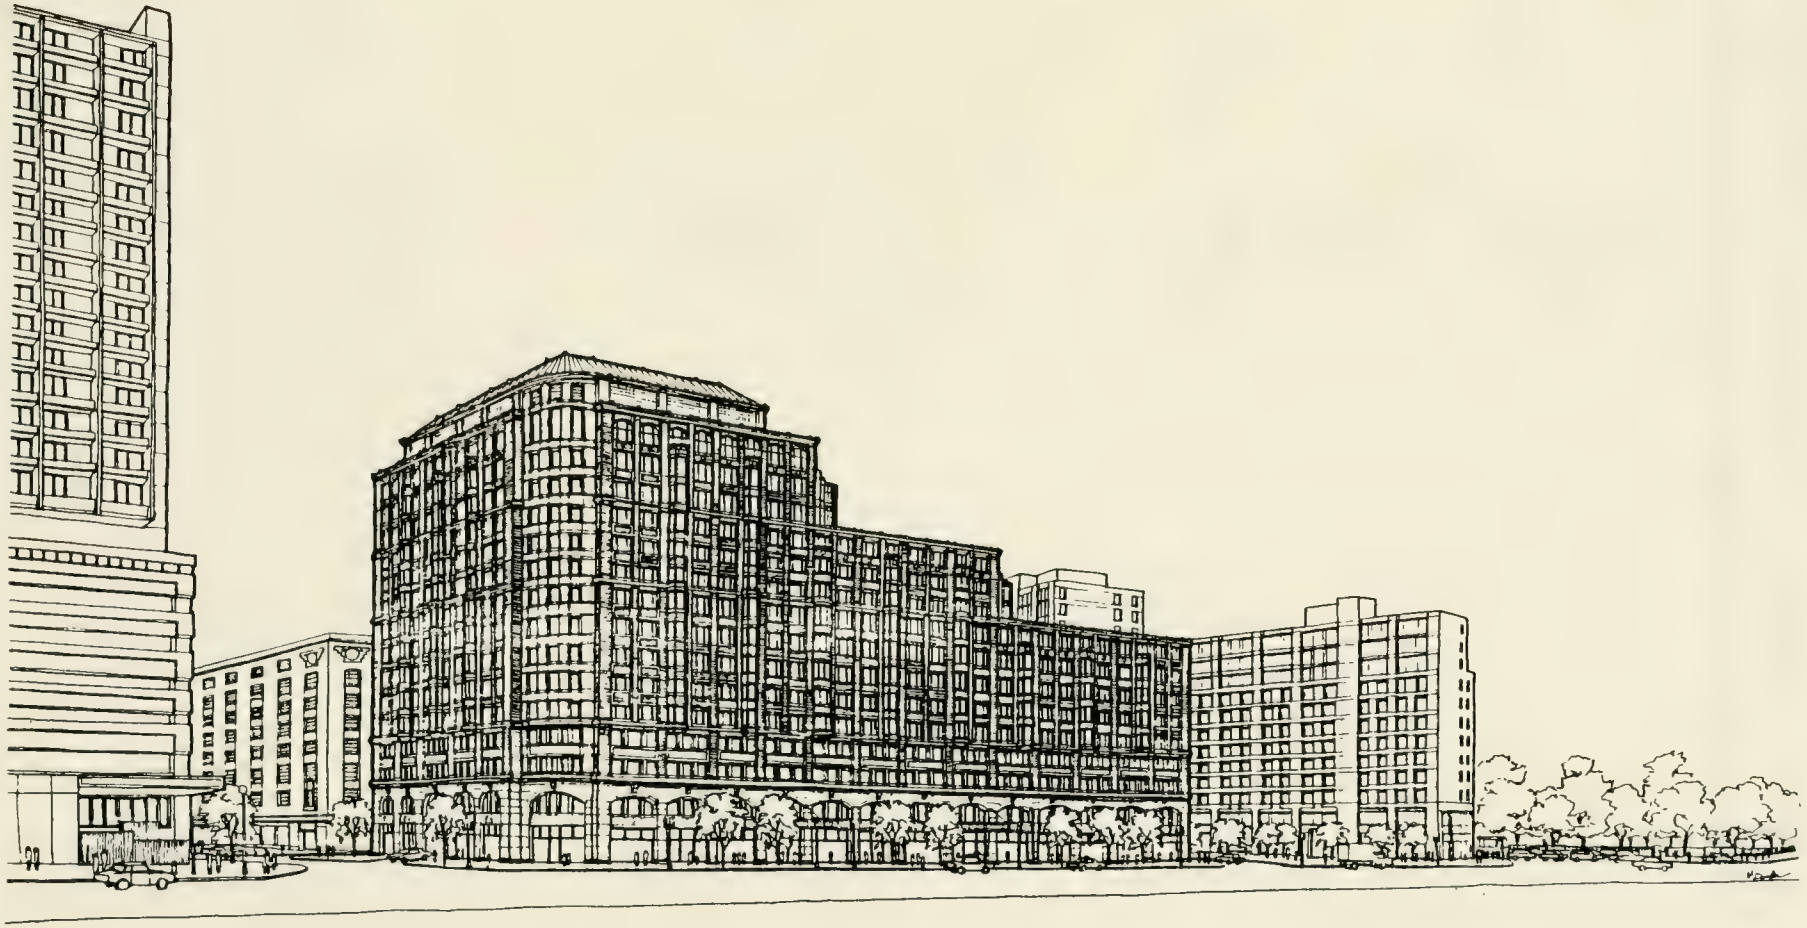

PERSPECTIVE VIEW
FROM CORNER OF
CHARLES AND STUART STREETS

PROPOSED HOUSING/OFFICE/RETAIL DEVELOPMENT AT PARK SQUARE

DEVELOPER: THE SOUTH PARK PARTNERSHIP

ARCHITECTS: MINTZ ASSOCIATES

DOWNTOWN PARCEL PARK SQUARE

BOSTON, MASSACHUSETTS

URBAN RENAISSANCE ASSOCIATES

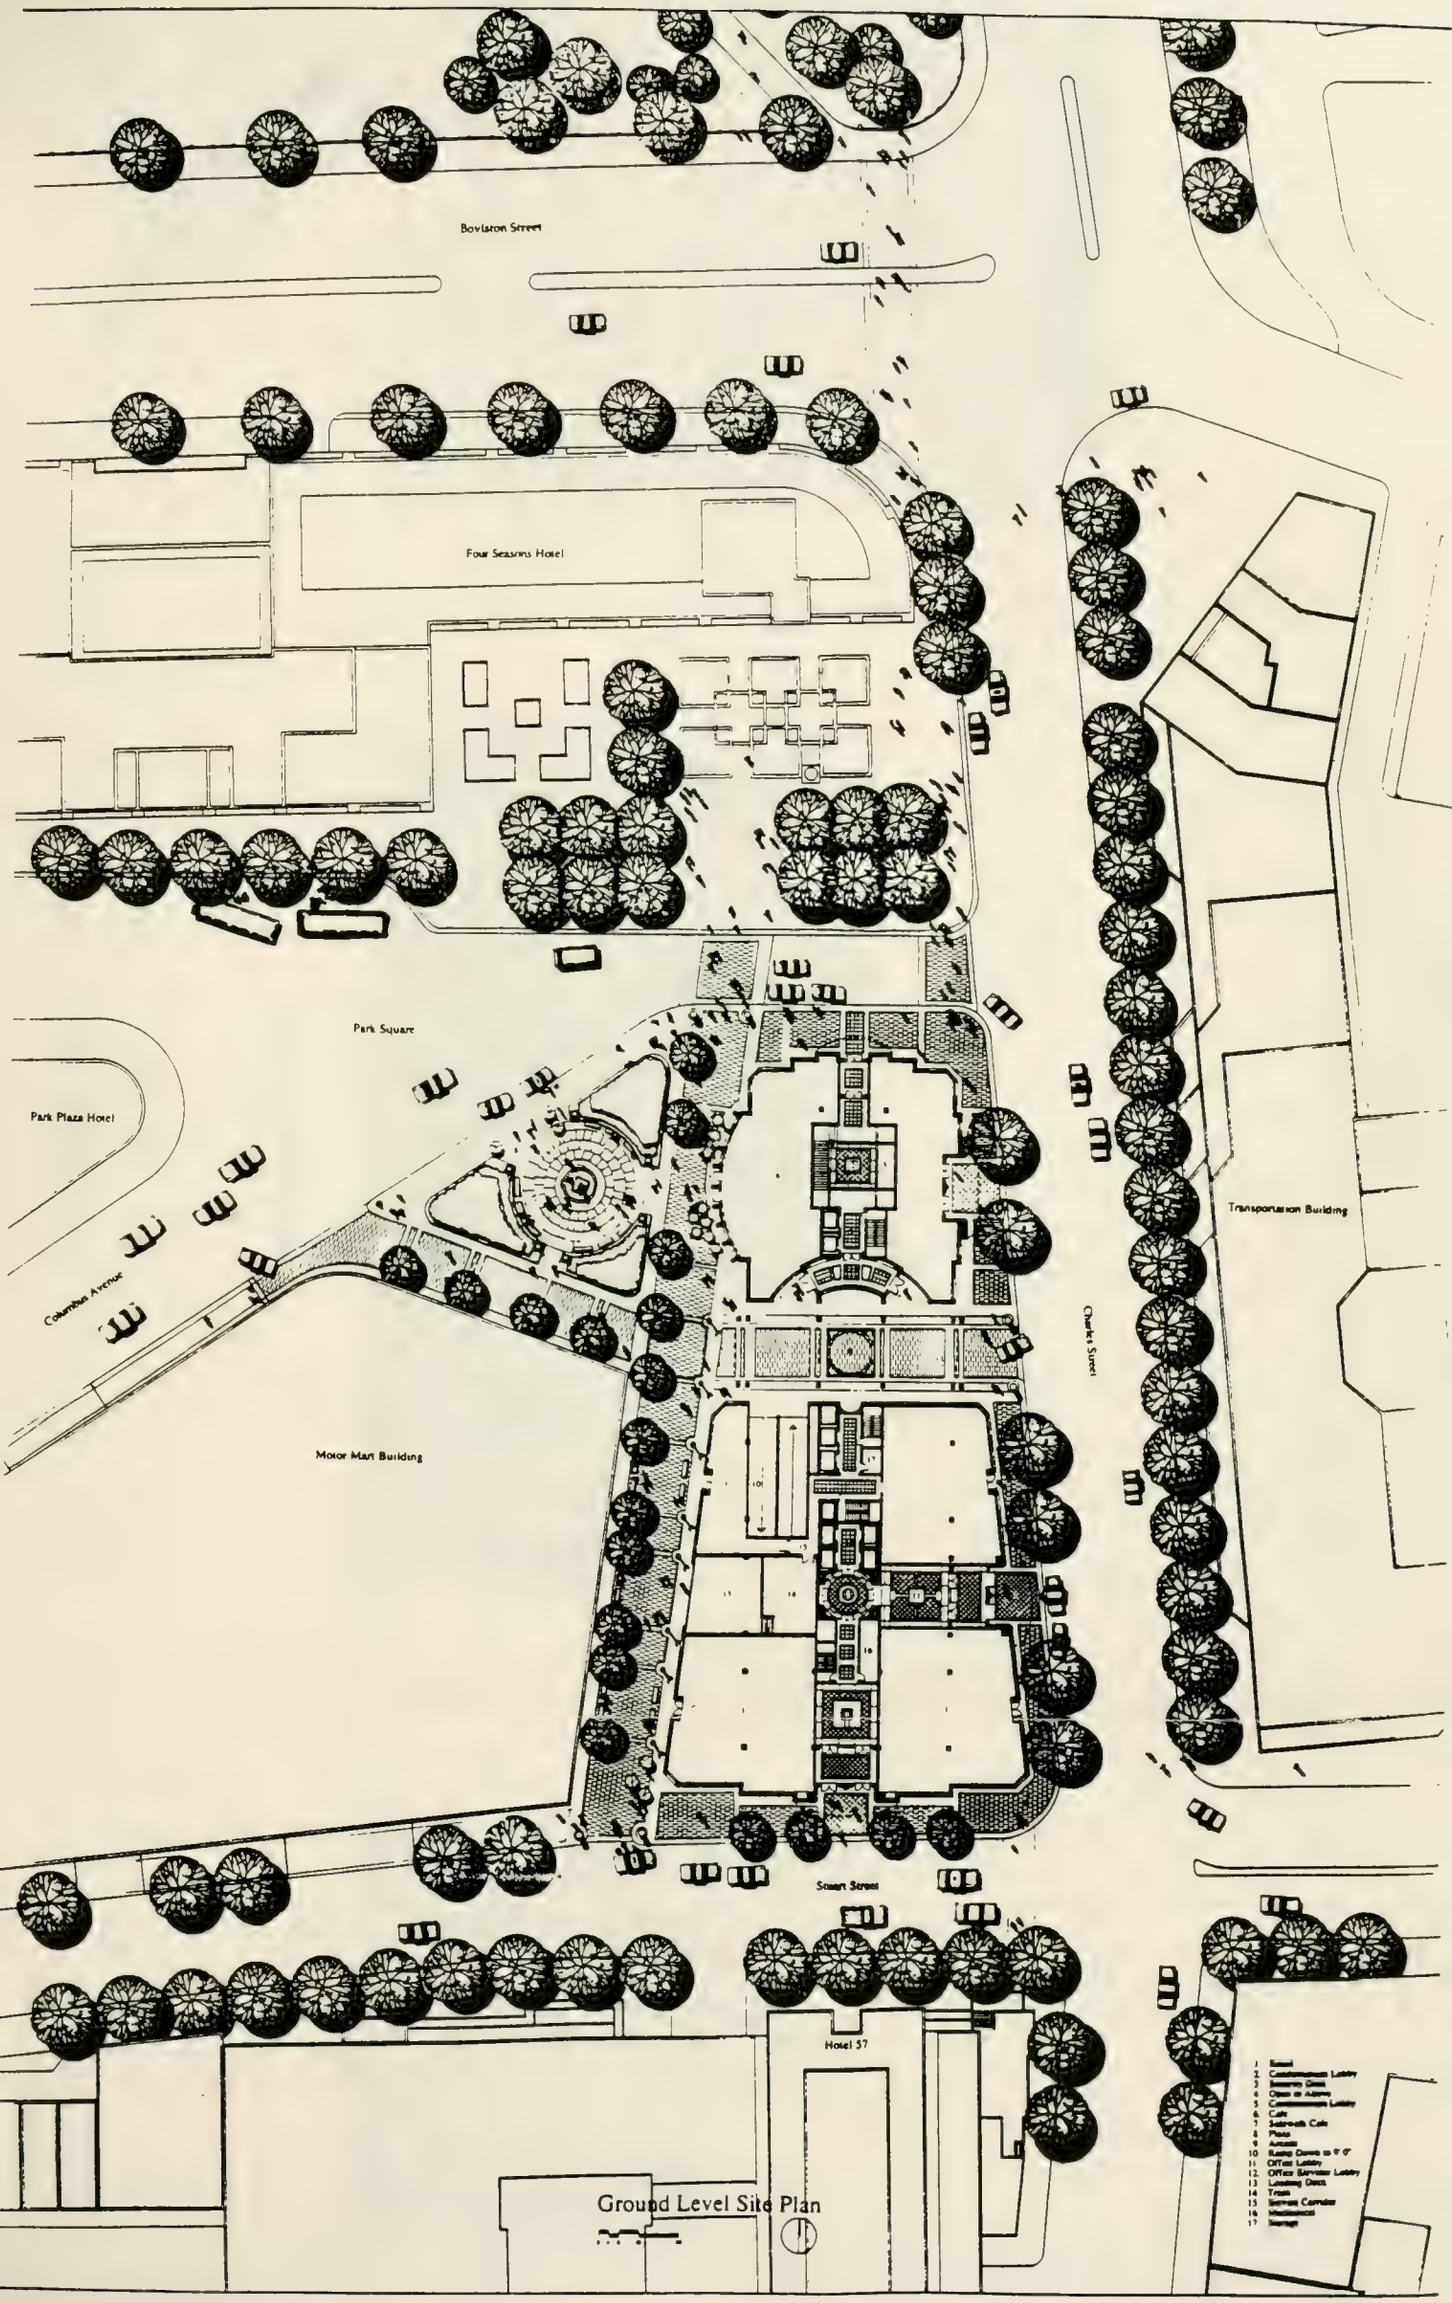

Urban Renaissance Associates

November 1987

PARK SQUARE

The Architects Collaborative Inc

Notter Finegold+Alexander Inc

Property of
BOSTON REDEVELOPMENT AUTHORITY
Library

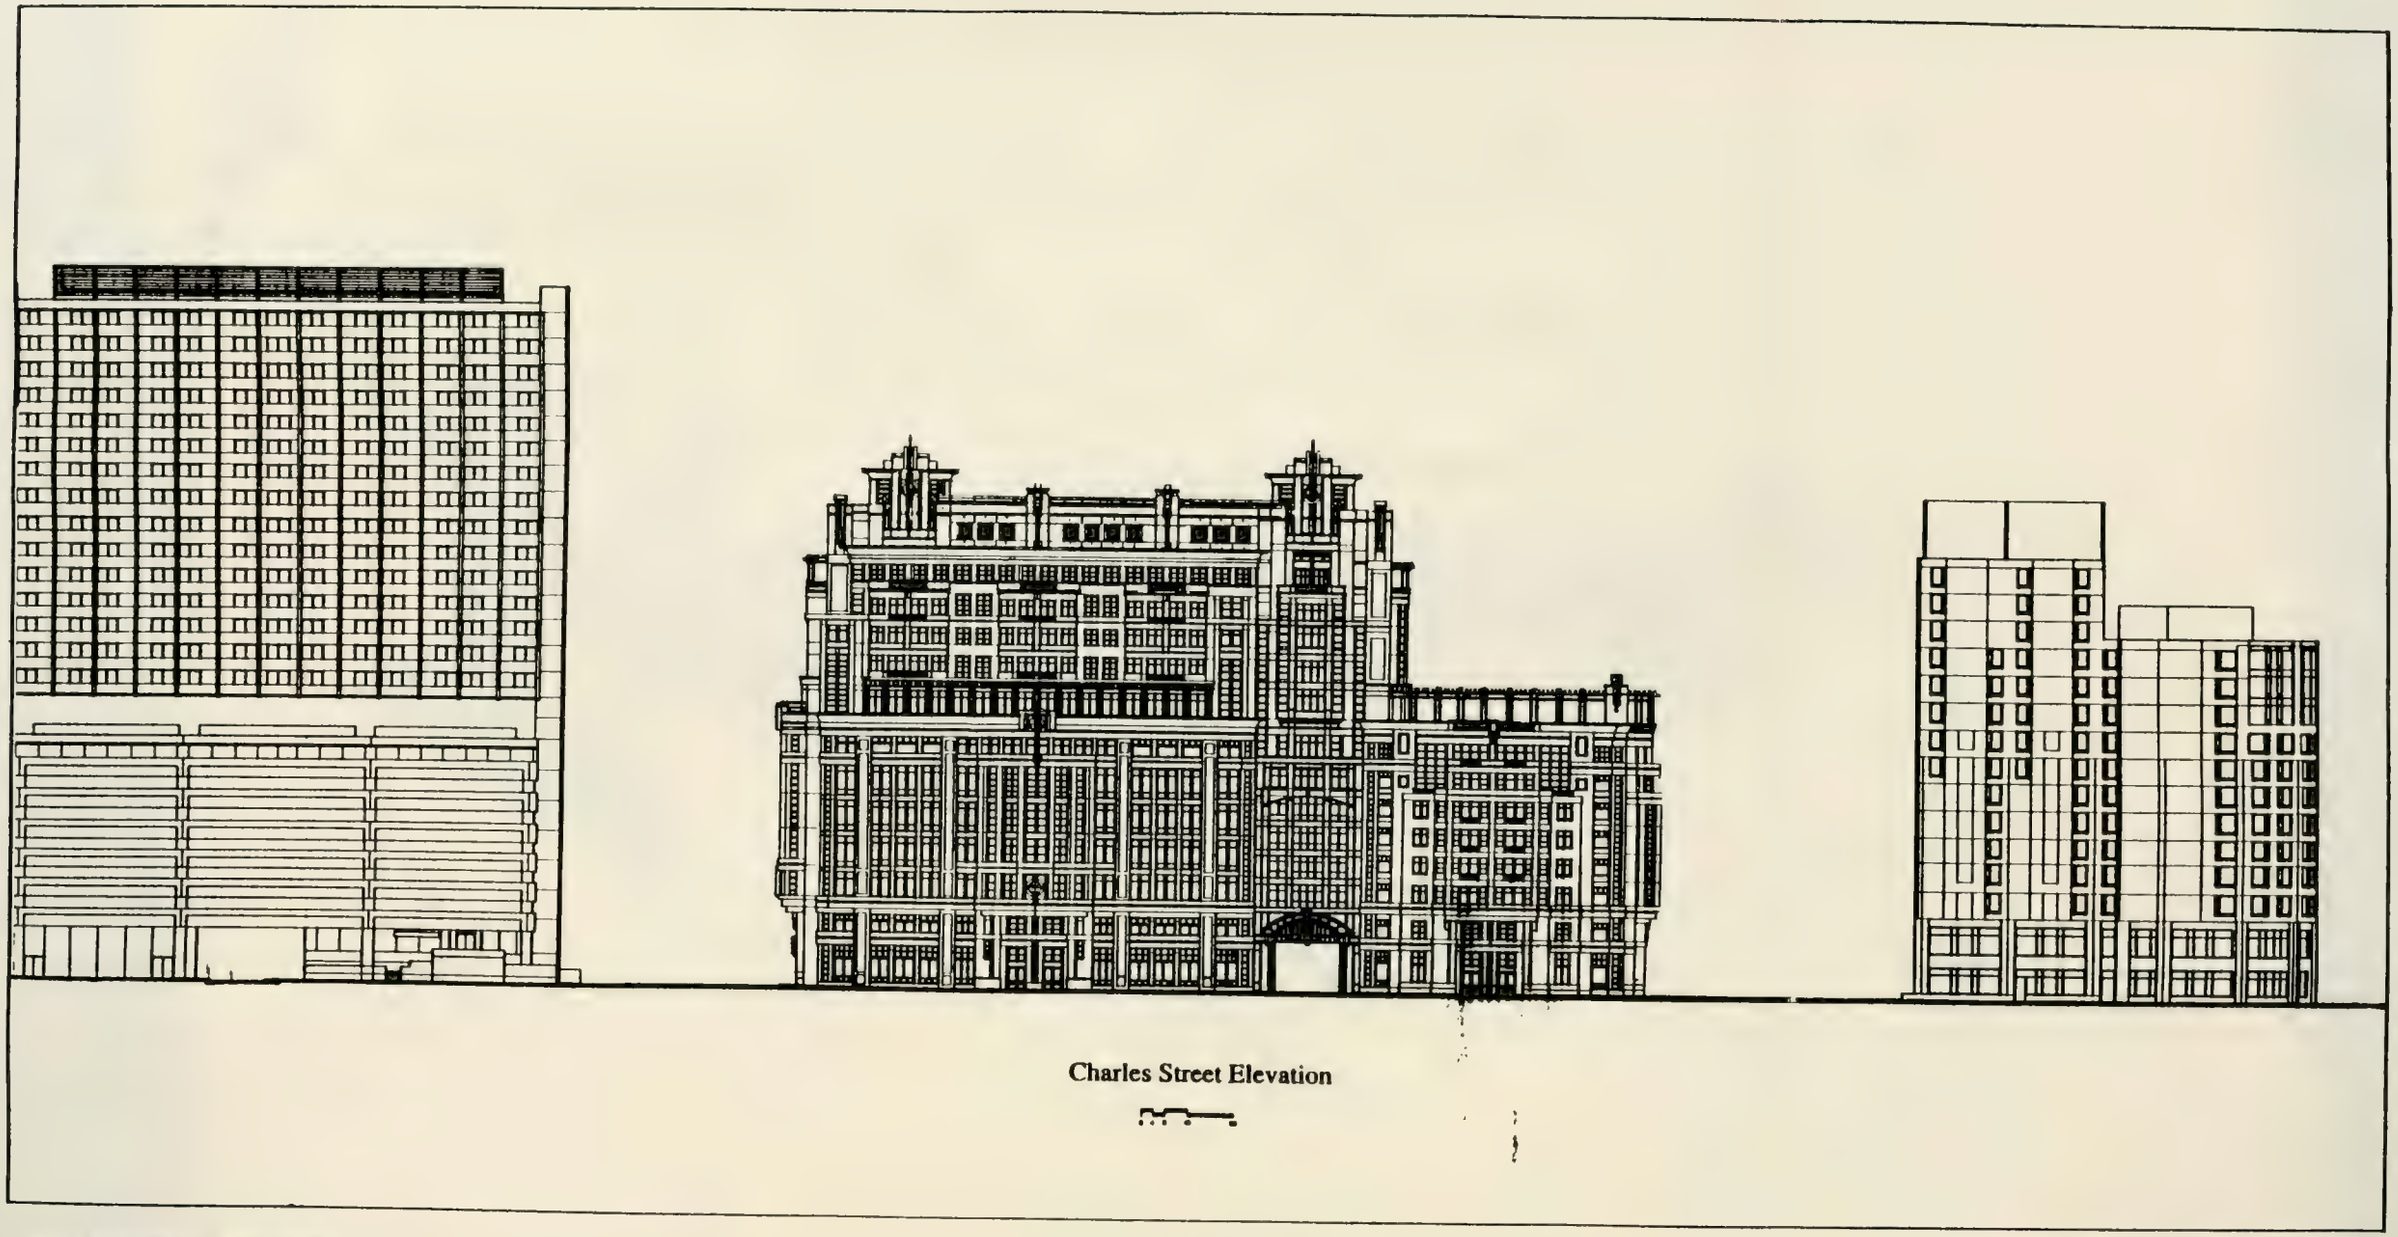

Charles Street Elevation

Urban Renaissance Associates

November 1987

PARK SQUARE

The Architects Collaborative Inc

Notter Finegold+Alexander Inc

Property Of
BOSTON REDEVELOPMENT AUTHORITY
Library

URBAN RENAISSANCE • CHATHAM SQUARE
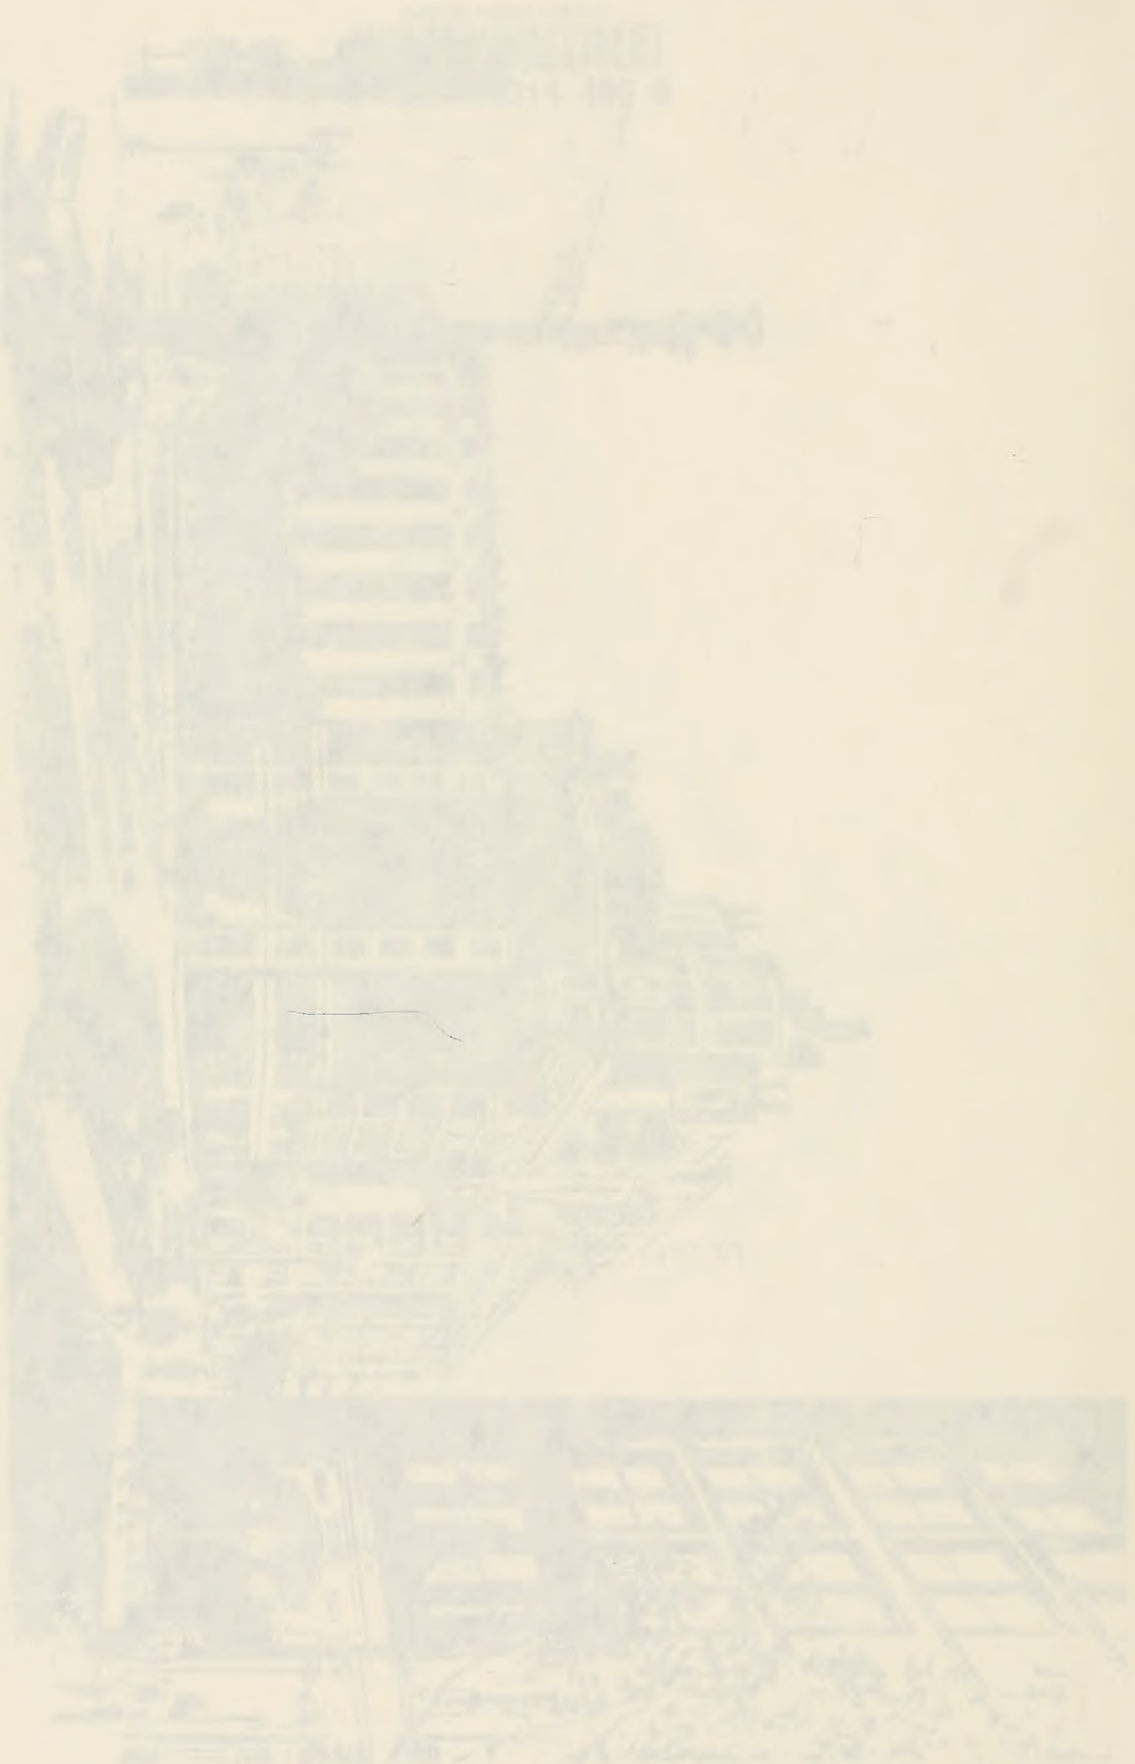
BOSTON PUBLIC LIBRARY
3 9999 06314 496 6